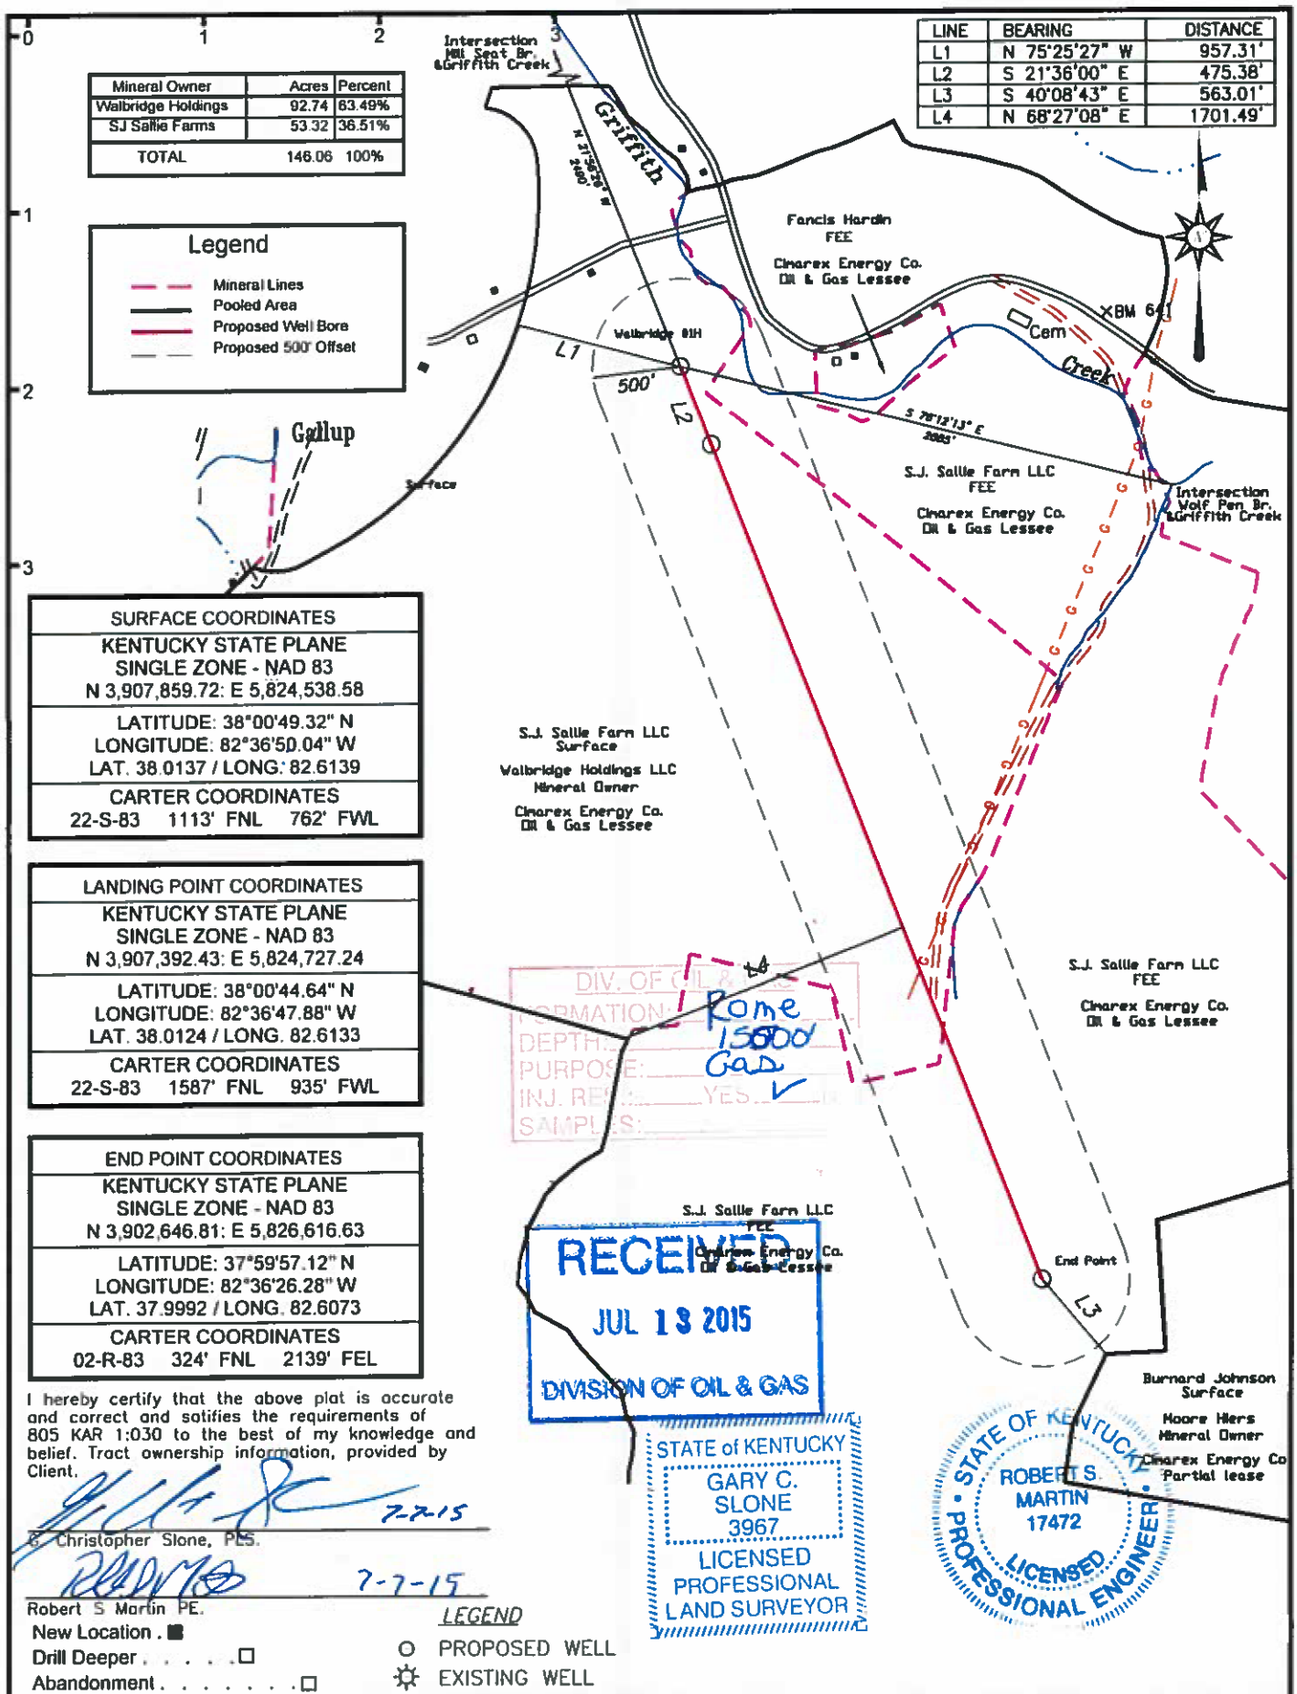


Mineral Owner	Acres	Percent
Walbridge Holdings	92.74	63.49%
SJ Sallie Farms	53.32	36.51%
TOTAL	146.06	100%

LINE	BEARING	DISTANCE
L1	N 75°25'27" W	957.31'
L2	S 21°36'00" E	475.38'
L3	S 40°08'43" E	563.01'
L4	N 68°27'08" E	1701.49'

Legend

- Mineral Lines
- Pooled Area
- Proposed Well Bore
- Proposed 500' Offset

SURFACE COORDINATES
KENTUCKY STATE PLANE SINGLE ZONE - NAD 83 N 3,907,859.72: E 5,824,538.58
LATITUDE: 38°00'49.32" N LONGITUDE: 82°36'50.04" W LAT. 38.0137 / LONG. 82.6139
CARTER COORDINATES 22-S-83 1113' FNL 762' FWL

LANDING POINT COORDINATES
KENTUCKY STATE PLANE SINGLE ZONE - NAD 83 N 3,907,392.43: E 5,824,727.24
LATITUDE: 38°00'44.64" N LONGITUDE: 82°36'47.88" W LAT. 38.0124 / LONG. 82.6133
CARTER COORDINATES 22-S-83 1587' FNL 935' FWL

END POINT COORDINATES
KENTUCKY STATE PLANE SINGLE ZONE - NAD 83 N 3,902,646.81: E 5,826,616.63
LATITUDE: 37°59'57.12" N LONGITUDE: 82°36'26.28" W LAT. 37.9992 / LONG. 82.6073
CARTER COORDINATES 02-R-83 324' FNL 2139' FEL

I hereby certify that the above plat is accurate and correct and satifies the requirements of 805 KAR 1:030 to the best of my knowledge and belief. Tract ownership information, provided by Client.

7-7-15
C. Christopher Slone, PLS.

7-7-15
Robert S Martin PE.

New Location . ■
Drill Deeper . . . . . □
Abandonment . . . . . □

LEGEND
○ PROPOSED WELL
☼ EXISTING WELL

Company Bruin Exploration, LLC.
Address PO Box 910730, Lexington, KY 40591
Oil / Gas Owner Walbridge Holdings, LLC
Tract 12 Acres 300+ Lease No. BAS-1
Well (Farm) No. Walbridge #1H
Elevation (G.P.S.) 579.21
Quadrangle Louisa
County Lawrence District N/A
Engineer Robert S Martin
Engineer's Registration No. 17472
Cadd File _____ Drawing No. Walbridge1H
Date 5-14-15 Scale 1" = 1000'

P&A ENGINEERS & CONSULTANTS
P.O. Box 279, Louisa, KY 41230
(606)-673-4413

STATE OF KENTUCKY
DEPARTMENT OF MINES
OIL AND GAS DIVISION
FRANKFORT

WELL LOCATION MAP

FILE NO. _____

+ Denotes location of well on United States Topographic Maps, scale 1 to 24,000, latitude and longitude lines being represented by border lines as shown.

– Denotes one inch spaces on border line of original tracing.